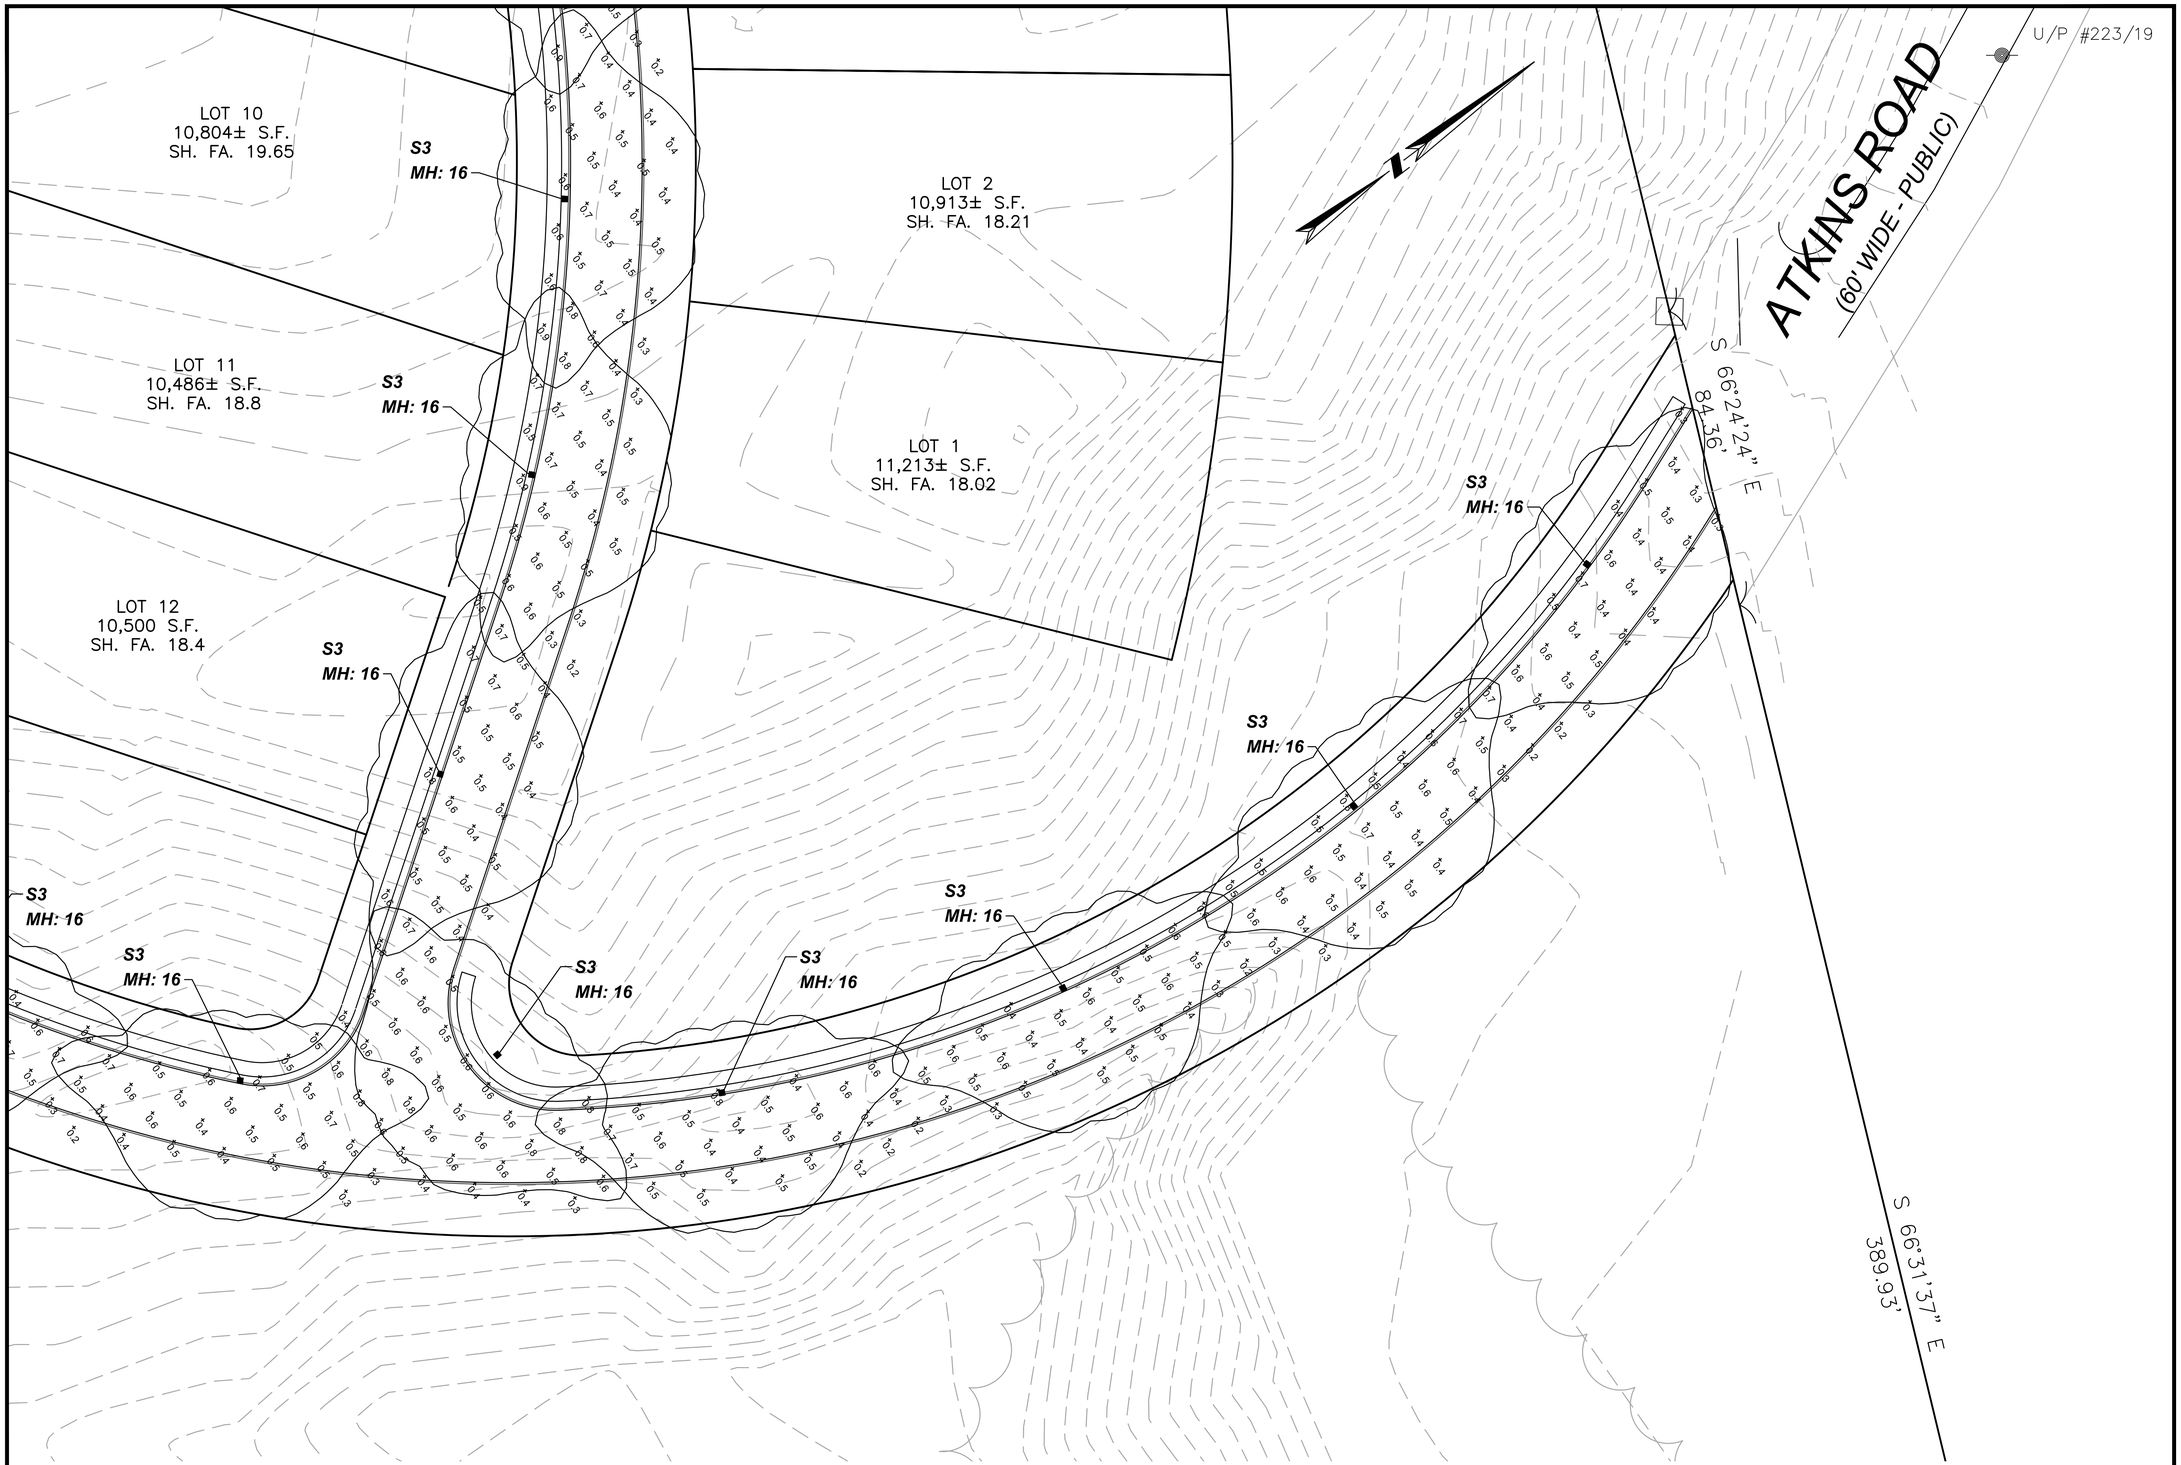

NOTE:

PHOTOMETRICS, AS SHOWN HEREIN, WERE PROVIDED BY OMNI-LITE, INC. AND BASED ON THE REQUIREMENTS OF THE CAPE COD COMMISSION AND TOWN OF SANDWICH.

Outdoor Luminaire Schedule

Symbol	Qty	Label	Description	Arrangement	Arm	Lum. Lumens	LLF	Filename
	21	S3	6130CLED/4ARC45T3/CA	SINGLE	0	3259	0.900	6130LED-4ARC45T3-CA.IES

Calculation Summary

Label	CalcType	Units	Avg	Max	Min	Avg/Min	Max/Min
CalcPts_1	Illuminance	Fc	0.48	0.9	0.2	2.40	4.50

BRIAN G. YERGATIAN
PROFESSIONAL ENGINEER
DATE

RESIDENTIAL CLUSTER SUBDIVISION

ATKINS ROAD

IN

SANDWICH
MASSACHUSETTS
(BARNSTABLE COUNTY)

PHOTOMETRICS PLAN

FEBRUARY 25, 2014

REVISIONS:

NO.	DATE	DESC.
1	11/25/14	NEW LAYOUT

ISSUED FOR PERMITTING
NOT FOR CONSTRUCTION

PREPARED FOR:
MONOMOY PROPERTIES LLC
79 COVE ROAD
SOUTH DENNIS, MA 02660

BSC GROUP
349 Route 28, Unit D
W. Yarmouth, Massachusetts
02673
508 778 8919

© 2014 BSC Group, Inc.

SCALE: 1" = 20'
0 10 20 40 FEET

FILE: P:prj\4967500\Civil_Drawings\...
DWG. NO: 6153-03
JOB. NO: 4-9675.00
SHEET 1 OF 4

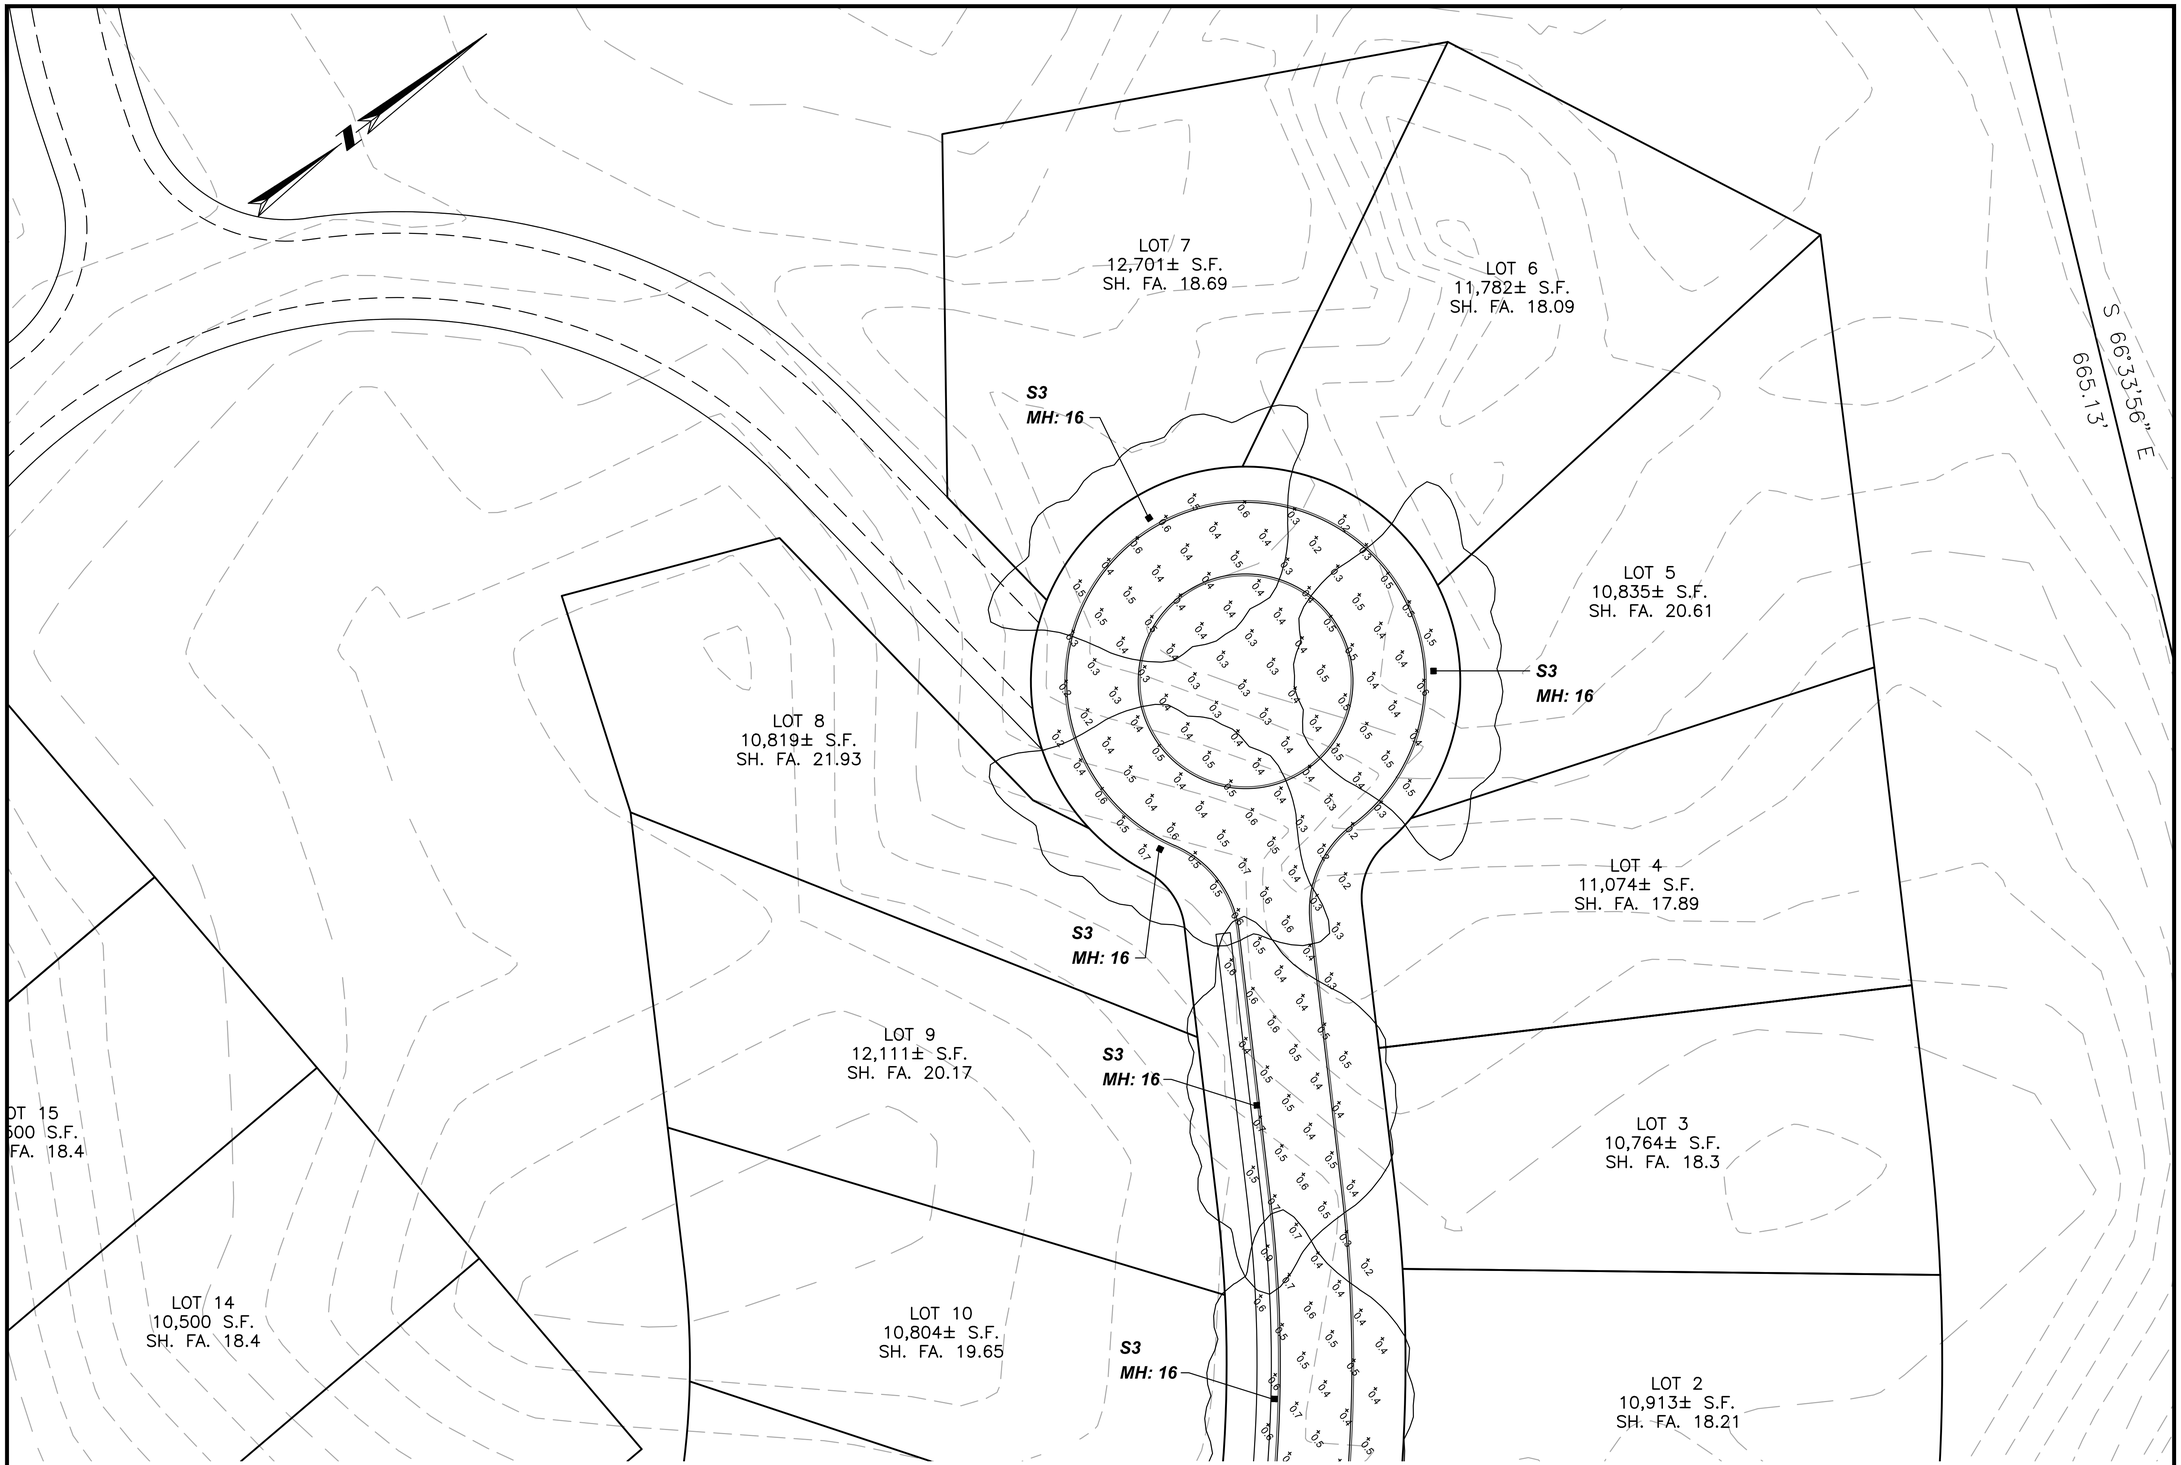

NOTE:

PHOTOMETRICS, AS SHOWN HEREIN, WERE PROVIDED BY OMNI-LITE, INC. AND BASED ON THE REQUIREMENTS OF THE CAPE COD COMMISSION.

Outdoor Luminaire Schedule

Symbol	Qty	Label	Description	Arrangement	Arm	Lum. Lumens	LLF	Filename
	21	S3	6130CLED/4ARC45T3/CA	SINGLE	0	3259	0.900	6130LED-4ARC45T3-CA.IES

Calculation Summary

Label	CalcType	Units	Avg	Max	Min	Avg/Min	Max/Min
CalcPts_1	Illuminance	Fc	0.48	0.9	0.2	2.40	4.50

BRIAN G. YERGATIAN DATE
PROFESSIONAL ENGINEER

RESIDENTIAL CLUSTER SUBDIVISION

ATKINS ROAD

IN

SANDWICH
MASSACHUSETTS
(BARNSTABLE COUNTY)

PHOTOMETRICS PLAN

FEBRUARY 25, 2014

REVISIONS:

NO.	DATE	DESC.
1	11/25/14	NEW LAYOUT

ISSUED FOR PERMITTING
NOT FOR CONSTRUCTION

PREPARED FOR:
MONOMOY PROPERTIES LLC
79 COVE ROAD
SOUTH DENNIS, MA 02660

BSC GROUP
349 Route 28, Unit D
W. Yarmouth, Massachusetts
02673
508 778 8919

© 2014 BSC Group, Inc.

SCALE: 1" = 20'
0 10 20 40 FEET

FILE: P:prj\4967500\Civil_Drawings\...
DWG. NO: 6153-03
JOB. NO: 4-9675.00
SHEET 2 OF 4

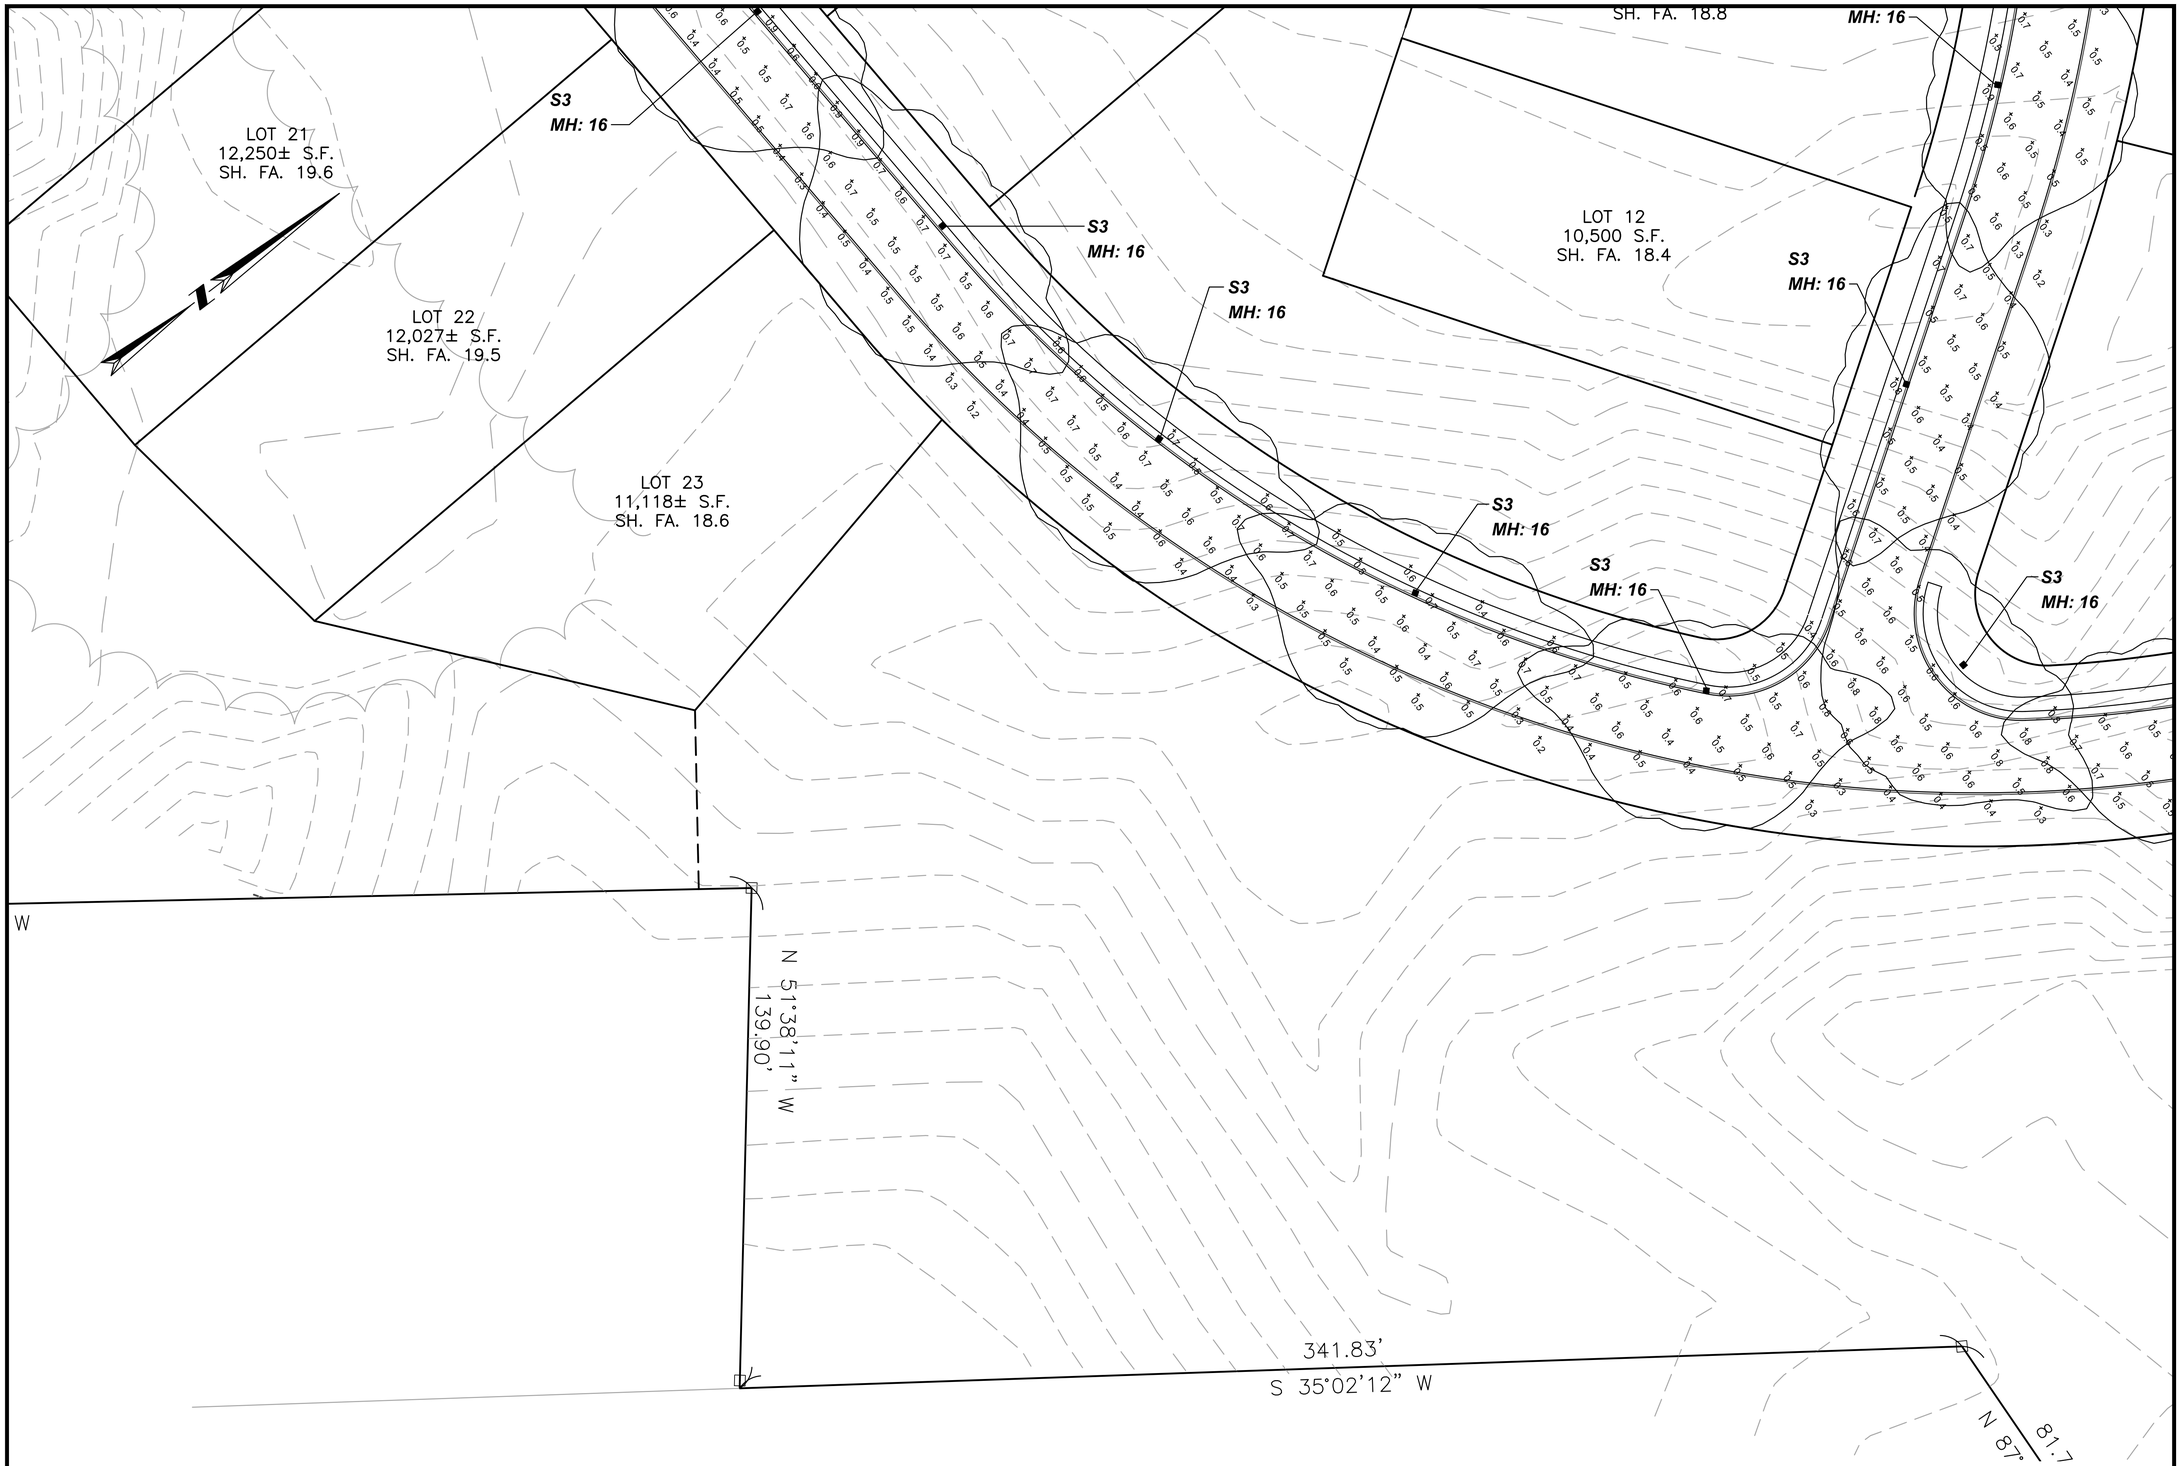

NOTE:

PHOTOMETRICS, AS SHOWN HEREIN, WERE PROVIDED BY OMNI-LITE, INC. AND BASED ON THE REQUIREMENTS OF THE CAPE COD COMMISSION.

Outdoor Luminaire Schedule

Symbol	Qty	Label	Description	Arrangement	Arm	Lum. Lumens	LLF	Filename
	21	S3	6130CLED/4ARC45T3/CA	SINGLE	0	3259	0.900	6130LED-4ARC45T3-CA.IES

Calculation Summary

Label	CalcType	Units	Avg	Max	Min	Avg/Min	Max/Min
CalcPts_1	Illuminance	Fc	0.48	0.9	0.2	2.40	4.50

BRIAN G. YERGATIAN DATE
PROFESSIONAL ENGINEER

RESIDENTIAL CLUSTER SUBDIVISION

ATKINS ROAD

IN

SANDWICH
MASSACHUSETTS
(BARNSTABLE COUNTY)

PHOTOMETRICS PLAN

FEBRUARY 25, 2014

REVISIONS:

NO.	DATE	DESC.
1	11/25/14	NEW LAYOUT

ISSUED FOR PERMITTING
NOT FOR CONSTRUCTION

PREPARED FOR:
MONOMOY PROPERTIES LLC
79 COVE ROAD
SOUTH DENNIS, MA 02660

BSC GROUP
349 Route 28, Unit D
W. Yarmouth, Massachusetts
02673
508 778 8919

© 2014 BSC Group, Inc.

SCALE: 1" = 20'
0 10 20 40 FEET

FILE: P:prj\4967500\Civil_Drawings\...
DWG. NO: 6153-03
JOB. NO: 4-9675.00
SHEET 3 OF 4

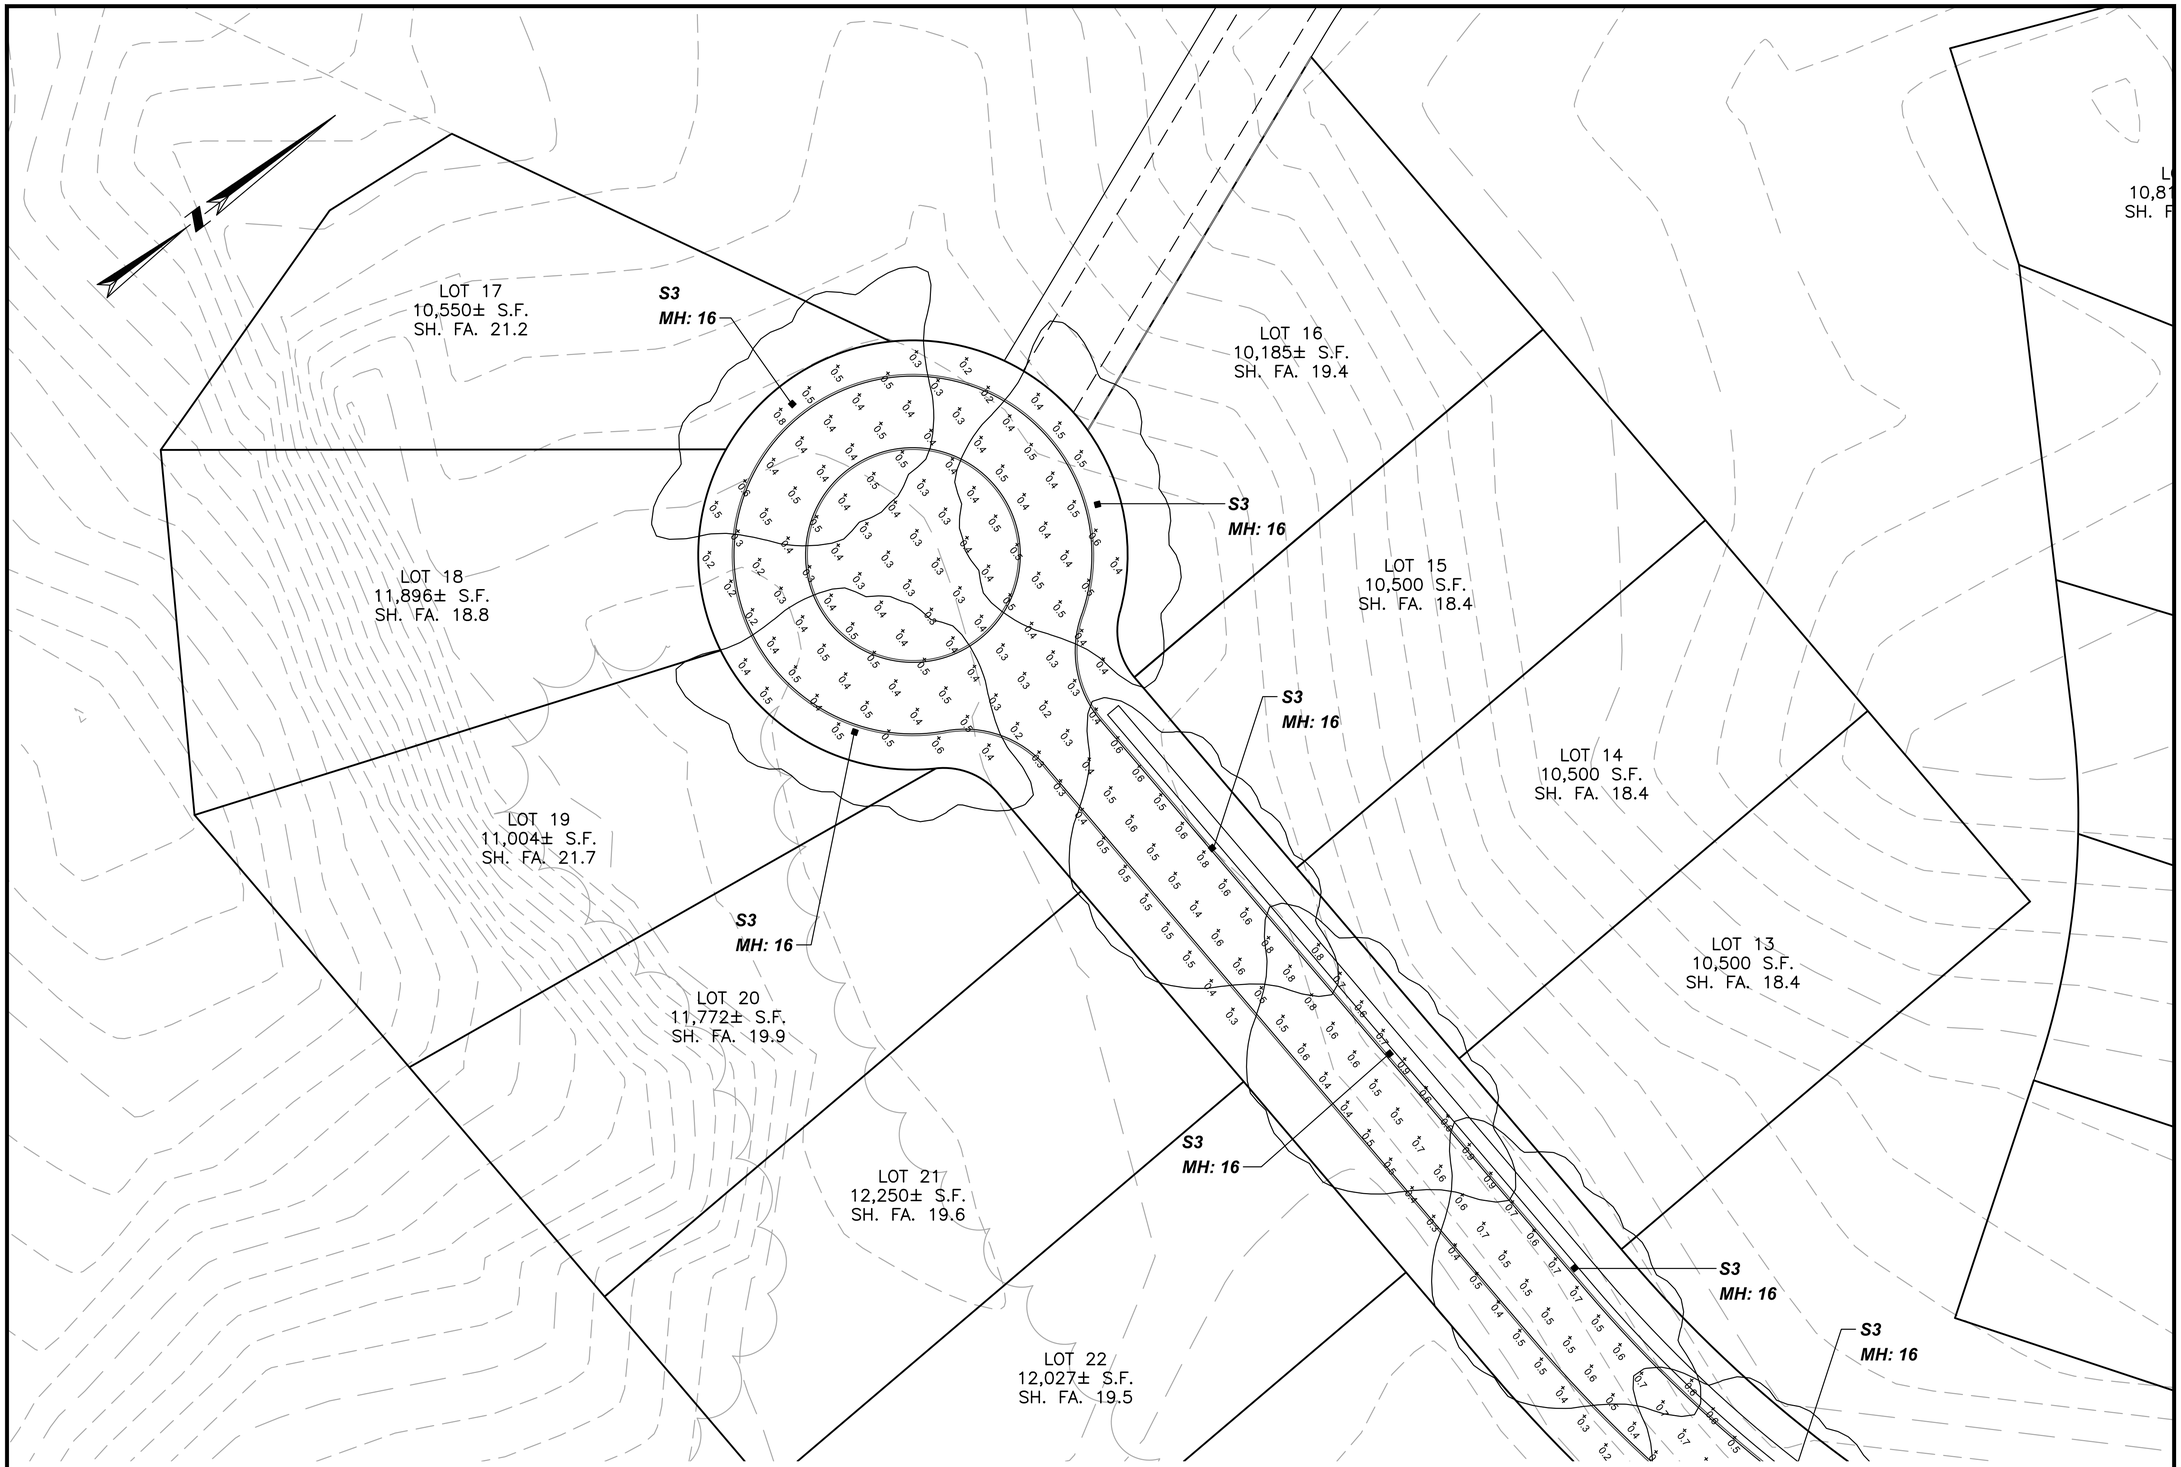

NOTE:

PHOTOMETRICS, AS SHOWN HEREIN, WERE PROVIDED BY OMNI-LITE, INC. AND BASED ON THE REQUIREMENTS OF THE CAPE COD COMMISSION.

Outdoor Luminaire Schedule

Symbol	Qty	Label	Description	Arrangement	Arm	Lum. Lumens	LLF	Filename
	21	S3	6130CLED/4ARC45T3/CA	SINGLE	0	3259	0.900	6130LED-4ARC45T3-CA.IES

Calculation Summary

Label	CalcType	Units	Avg	Max	Min	Avg/Min	Max/Min
CalcPts_1	Illuminance	Fc	0.48	0.9	0.2	2.40	4.50

BRIAN G. YERGATIAN
PROFESSIONAL ENGINEER
DATE

RESIDENTIAL CLUSTER SUBDIVISION

ATKINS ROAD

IN

SANDWICH
MASSACHUSETTS
(BARNSTABLE COUNTY)

PHOTOMETRICS PLAN

FEBRUARY 25, 2014

REVISIONS:

NO.	DATE	DESC.
1	11/25/14	NEW LAYOUT

ISSUED FOR PERMITTING
NOT FOR CONSTRUCTION

PREPARED FOR:
MONOMOY PROPERTIES LLC
79 COVE ROAD
SOUTH DENNIS, MA 02660

BSC GROUP
349 Route 28, Unit D
W. Yarmouth, Massachusetts
02673
508 778 8919

© 2014 BSC Group, Inc.

SCALE: 1" = 20'
0 10 20 40 FEET

FILE: P:prj\4967500\Civil_Drawings\...
DWG. NO: 6153-03
JOB. NO: 4-9675.00
SHEET 4 OF 4