ZONING

BUSINESS REDEVELOPMENT DISTRICT

ASSESSORS

PARCEL ID: 47B-02-005-001
PARCEL ID: 47B-02-005-001

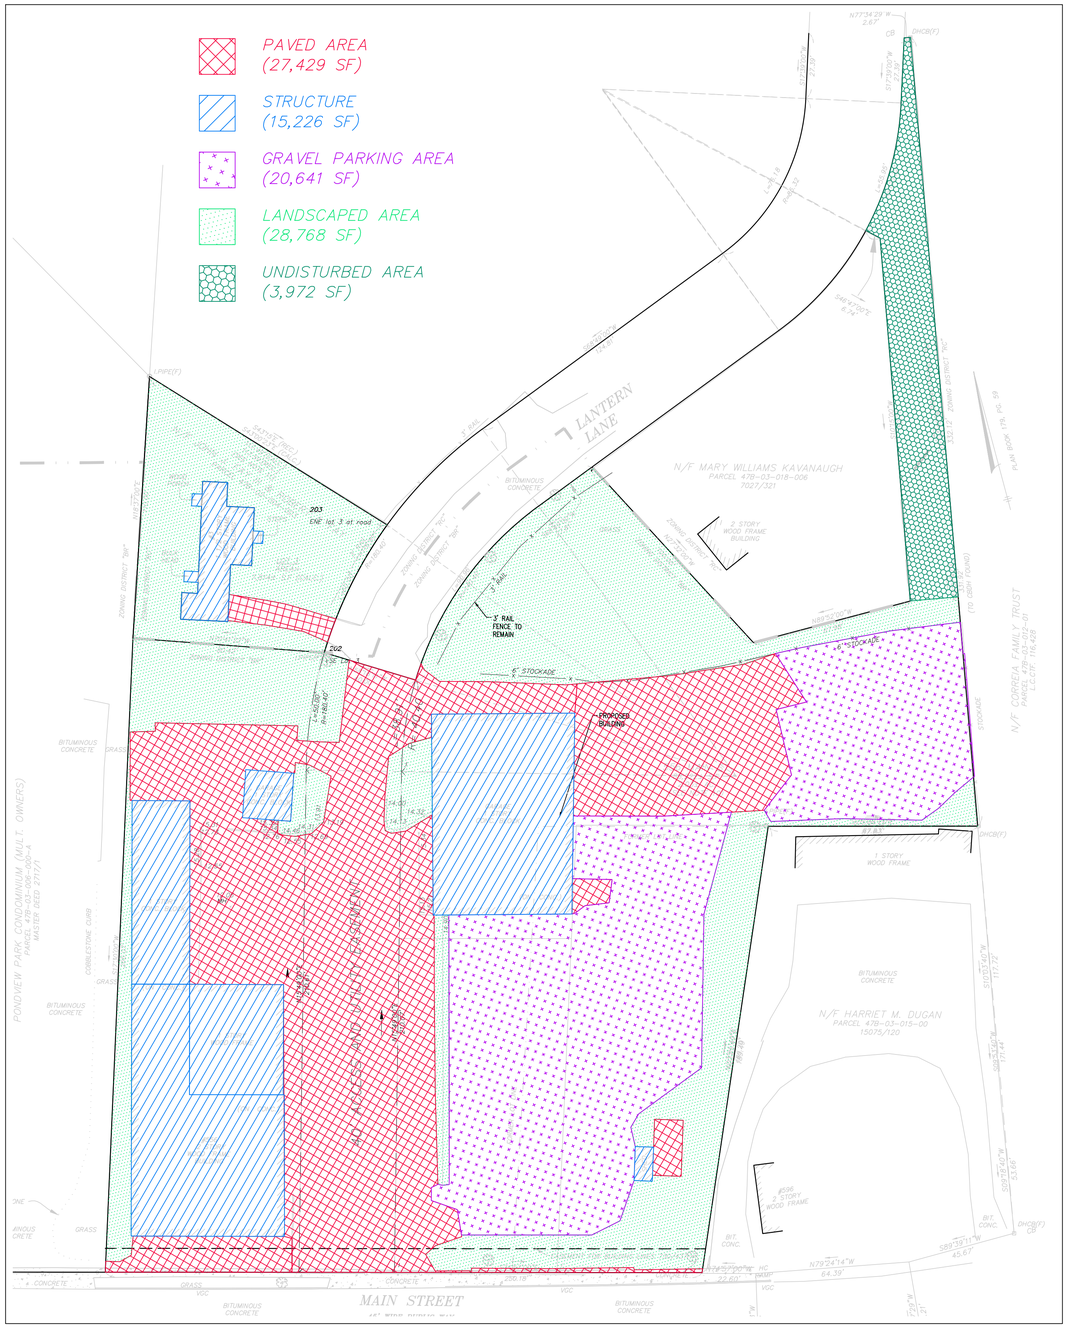

EXISTING CONDITION

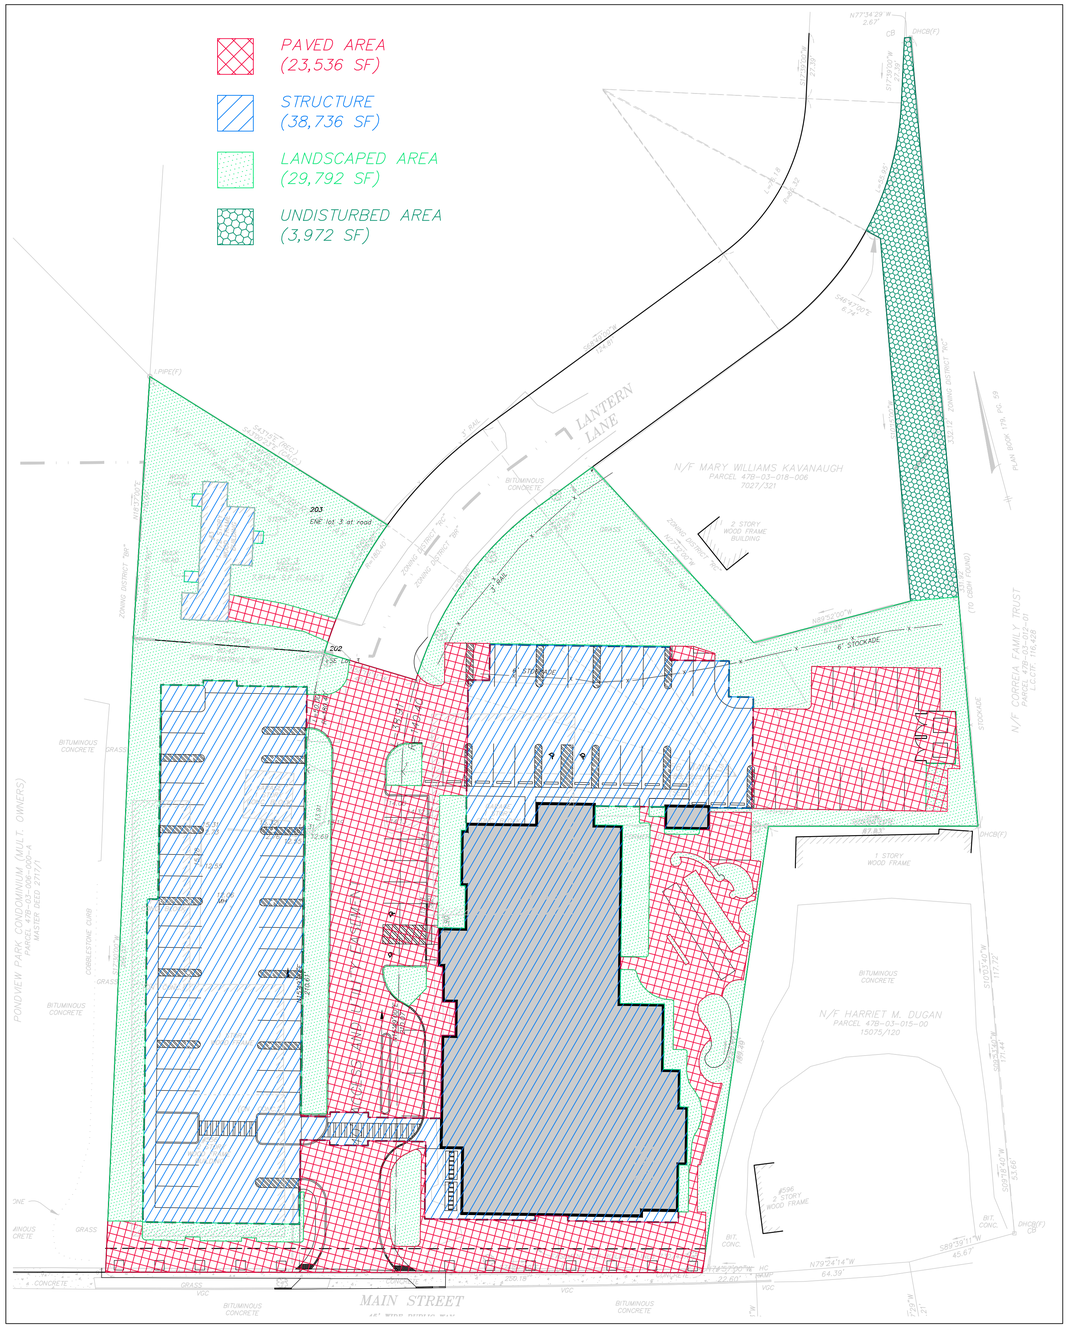

PROPOSED CONDITION

SCALE: 1" = 30'

0 30 60 120

SITE ADDRESS:

#556
MAIN STREET

Falmouth,
Massachusetts
02540

PREPARED FOR:

FALMOUTH HOSPITALITY, LLC

2 Lan Drive
Westford, Massachusetts 01886

HANCOCK ASSOCIATES

Civil Engineers

Land Surveyors

Environmental Consultants

315 Elm Street, Marlborough, MA 01752
Voice (508) 460-1111, Fax (508) 460-1121
www.hancockassociates.com

NO.	BY	APP	DATE	ISSUE/REVISION DESCRIPTION

DATE: 12/02/13	DRAWN BY: KAC
SCALE: 1"=40'	CHECK BY: JP

DISTURBED AREA PLAN

PLOT DATE: Nov 06, 2014 3:14 pm
PATH: F:\Civil 3D Projects\17791\DWG\

DWG: 17791driareas_recover.dwg

LAYOUT: ZA

SHEET: OF 6

PROJECT NO.: 17791