JD LaGrasse & Associates, Inc.
Architects, Engineers & Land Planners

One Elm Square
Andover, MA 01810

T 978.470.3675
F 978.470.3670

1420 Celebration Blvd.
Celebration, FL 34747

www.lagrassearchitects.com

Springhill Suites by Marriott

Falmouth, MA

No.	Description	Date
1	SUBMISSION	11/6/14

Street Perspective 1

Project number	2404
Date	9 APRIL 2014
Drawn by	DJM
Checked by	JDL

A1

Scale 12" = 1'-0"

11/6/2014 12:20:54 PM

JD LaGrasse & Associates, Inc.
Architects, Engineers & Land Planners

One Elm Square
Andover, MA 01810

T 978.470.3675
F 978.470.3670

1420 Celebration Blvd.
Celebration, FL 34747

www.lagrassearchitects.com

Springhill Suites by Marriott

Falmouth, MA

No.	Description	Date
1	SUBMISSION	11/6/14

Street Perspective 2

Project number	2404	A2
Date	9 APRIL 2014	
Drawn by	DJM	
Checked by	JDL	Scale 12" = 1'-0"

11/6/2014 12:20:54 PM

JD LaGrasse & Associates, Inc.
Architects, Engineers & Land Planners
One Elm Square
Andover, MA 01810
T 978.470.3675
F 978.470.3670
1420 Celebration Blvd.
Celebration, FL 34747
www.lagrassearchitects.com

Springhill Suites by Marriott

Falmouth, MA

No.	Description	Date
1	SUBMISSION	11/6/14

Street Elevation

Project number	2404	A3
Date	9 APRIL 2014	
Drawn by	DJM	
Checked by	JDL	Scale 1/16" = 1'-0"

11/6/2014 12:20:57 PM

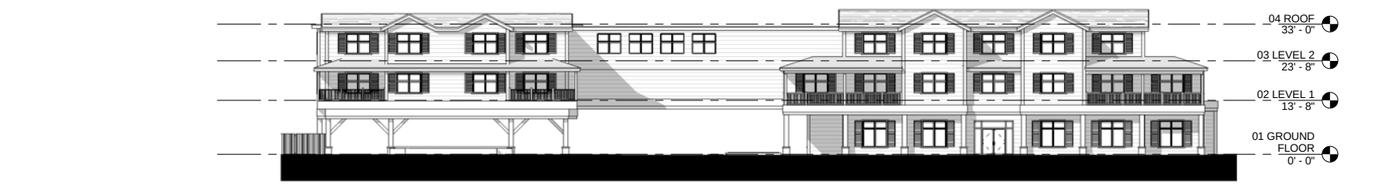

6 Copy of South
1/16" = 1'-0"

2 North
1/16" = 1'-0"

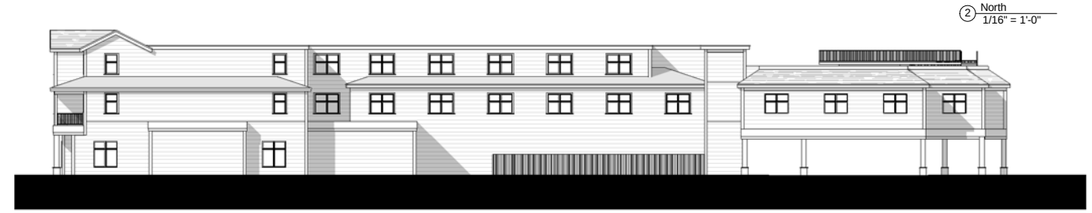

1 East
1/16" = 1'-0"

5 East1
1/16" = 1'-0"

3 West
1/16" = 1'-0"

4 West1
1/16" = 1'-0"

JD LaGrasse & Associates, Inc.
Architects, Engineers & Land Planners
One Elm Square
Andover, MA 01810
T 978.470.3675
F 978.470.3670
1420 Celebration Blvd.
Celebration, FL 34747
www.lagrassearchitects.com

Springhill Suites by Marriott
556 Main Street Falmouth, MA

PREPARED FOR: Falmouth Hospitality LLC.
2 LAN DRIVE
WESTFORD, MA.

TITLE
SCEMATIC ELEVATIONS

JDLA| 2014 ©
ALL PLANS, SPECIFICATIONS AND IDEAS ARE THE PROPERTY OF JDLA & AGAINST USE AND PUBLICATION WITHOUT WRITTEN PERMISSION AND LIMITED TO A ONE TIME USE IN CONNECTION WITH THE PROJECT FOR WHICH INDICATED. USE OF THE WORK AND ANY REPRODUCTION OR PUBLICATION OF THE WORK OTHER THAN FOR THE SPECIFIED PROJECT IS PROHIBITED. NO RIGHTS TO THE PROPERTY MAY BE GIVEN OR ANY OTHER CONSTRUCTION OR USE AUTHORIZED WITHOUT THE WRITTEN PERMISSION OF JDLA.

REVISION	
1	11/6/14

SCALE: 1/16" = 1'-0"
DATE: 9 APRIL 2014
JOB NO. 2404
SHEET # A4

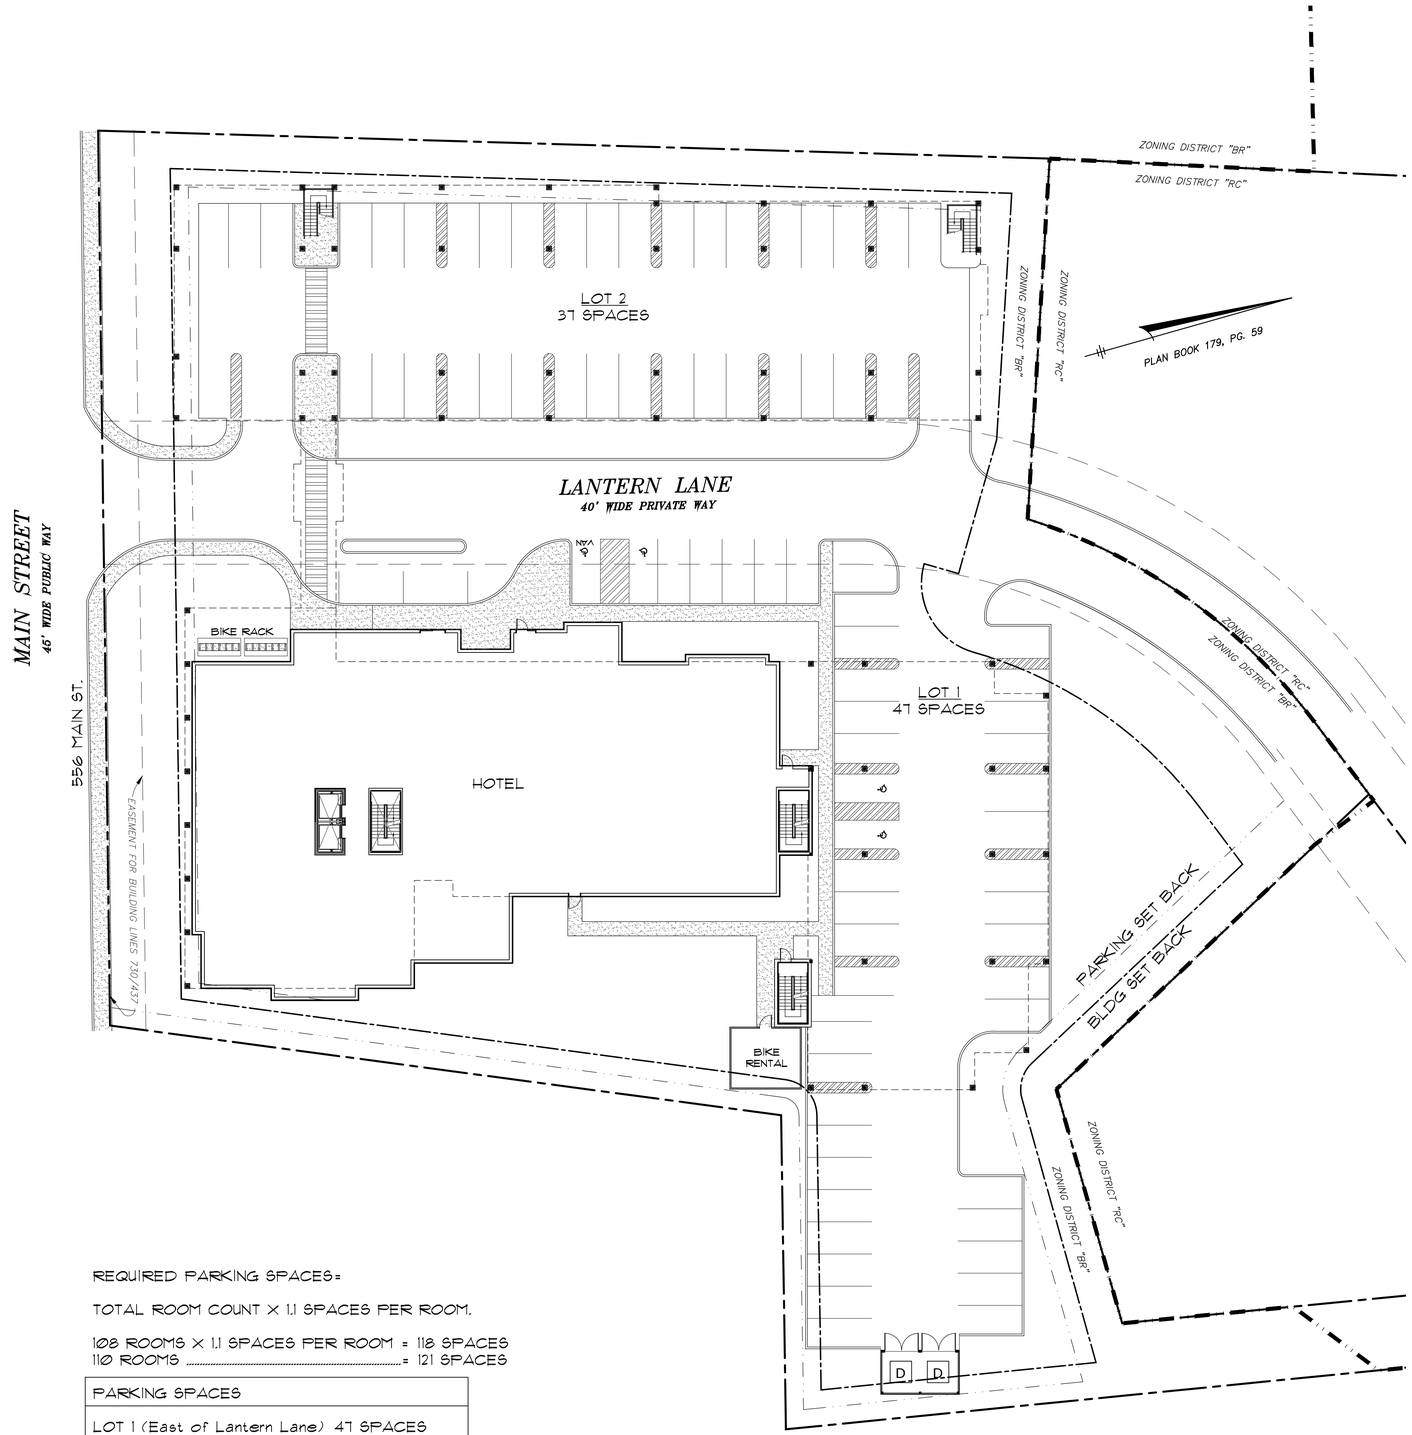

REQUIRED PARKING SPACES=

TOTAL ROOM COUNT X 1.1 SPACES PER ROOM.

108 ROOMS X 1.1 SPACES PER ROOM = 118 SPACES
110 ROOMS ..... = 121 SPACES

PARKING SPACES	
LOT 1 (East of Lantern Lane)	47 SPACES
LOT 2 (West of Lantern Lane)	37 SPACES
LOT 3 (OFF-SITE)	38 SPACES
TOTAL	122 SPACES

JD LaGrasse
Associates, Inc.
Architects - Engineers - Interiors - Land Planning
One Elm Square, Andover, MA 01810
T. 978-470-3675 F. 978-470-3670
www.lagrassearchitects.com - E-mail: JDLA@AOL.COM

Springhill Suites by Marriott

556 Main Street Falmouth, MA

prepared for: Falmouth Hospitality, LLC
location: 2 Lan Drive Westford, MA 01886
title: GROUND FLOOR PLAN

©JDLAI 2014
ALL PLANS, SPECIFICATIONS AND IDEAS ARE THE PROPERTY OF JDLAI. RIGHTS OF USE ARE CONDITIONAL AND ARE GRANTED UNDER FULL COMPENSATION AND LIMITED TO A ONE-TIME USE TO CONSTRUCT A SINGLE PROJECT ON THE SITE SO INDICATED. USE OF THE WORK AND ANY DERIVATIVE WORK COVERED UNDER THIS COPYRIGHT FOR OTHER PROJECTS IS PROHIBITED. THE USE OR REPRODUCTION OF THESE PLANS FOR ANY OTHER CONSTRUCTION OR PERMIT APPLICATION IS STRICTLY PROHIBITED WITHOUT PRIOR WRITTEN PERMISSION OF JDLAI.

Mark	Date
	06 NOV 2014

Revisions

Date	2 JUNE 2014
Scale	1"=20'
Job No.	2404
Sheet No.	A5

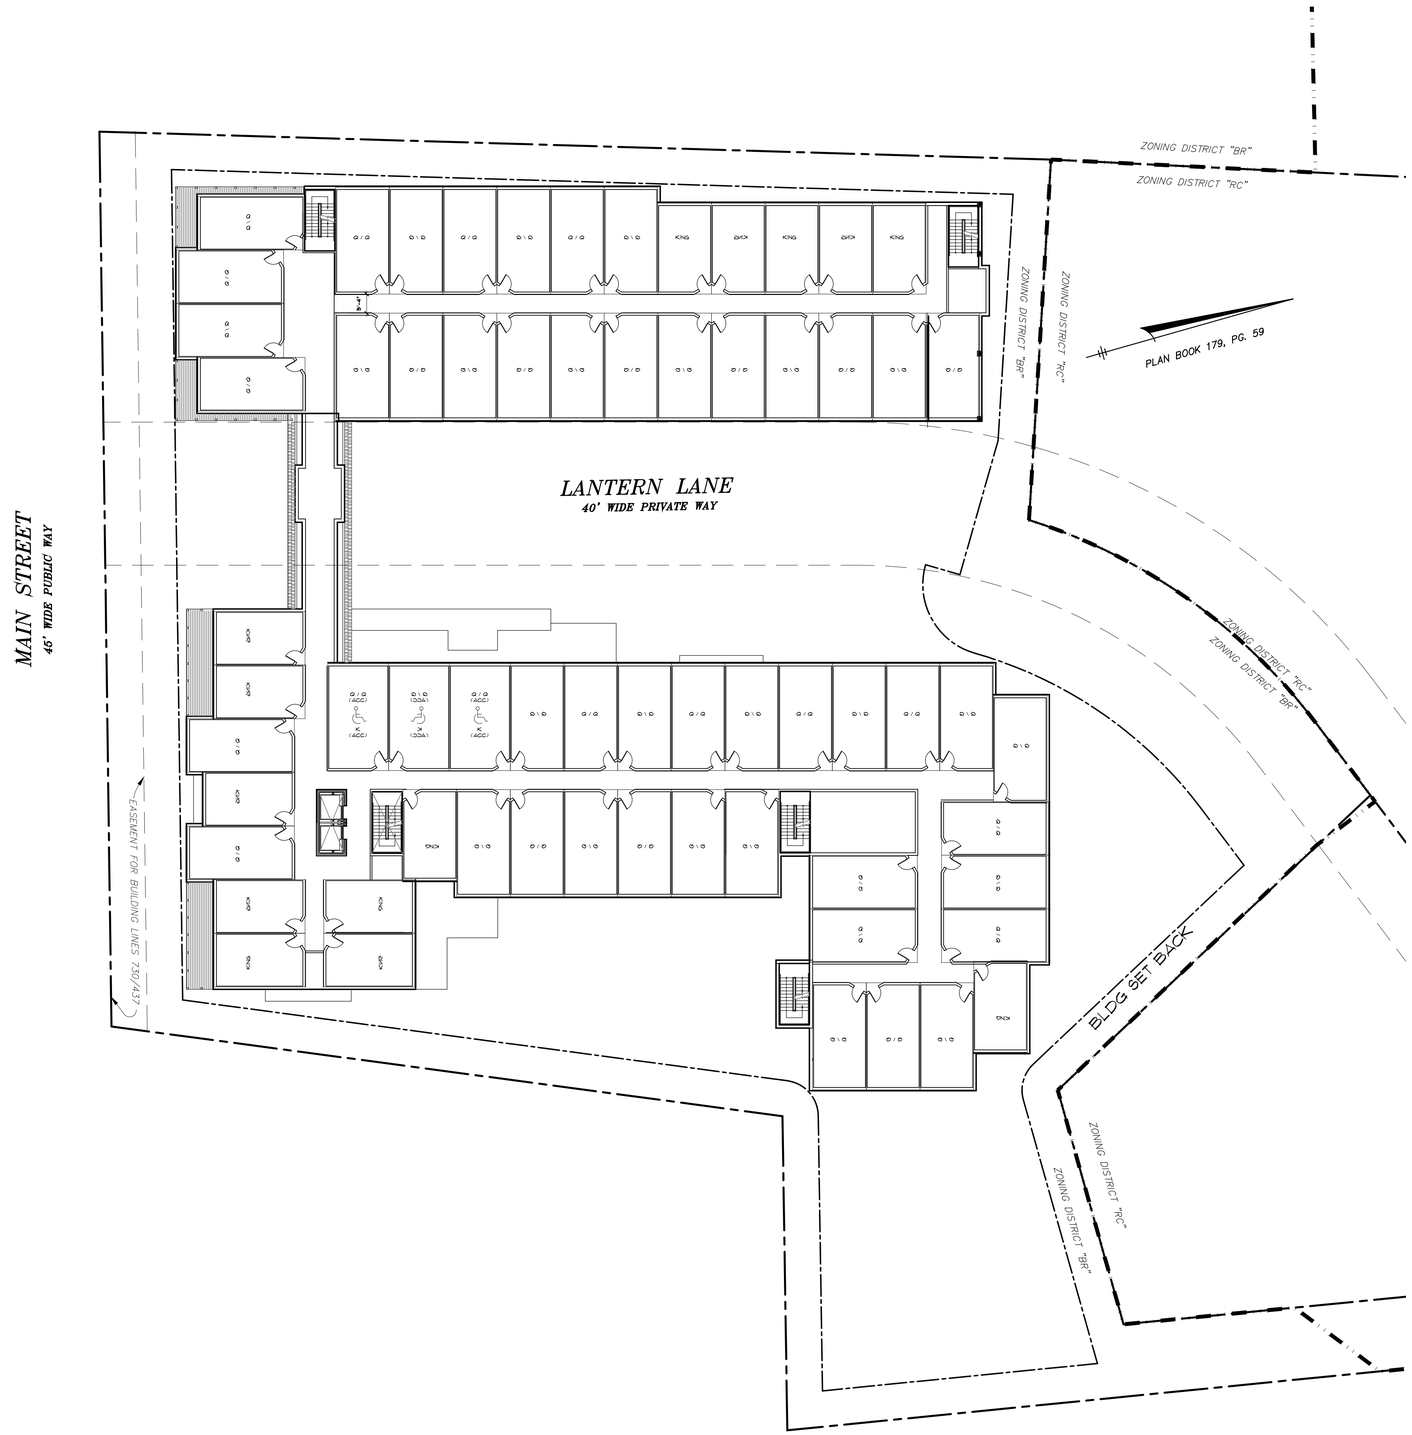

JD LaGrasse
Associates, Inc.
Architects - Engineers - Interiors - Land Planning
One Elm Square, Andover, MA 01810
T. 978-470-3675 F. 978-470-3670
www.lagrasseprojects.com - E-mail: JDLA@AOL.COM

Springhill Suites by Marriott

556 Main Street Falmouth, MA

prepared for: Falmouth Hospitality, LLC

location: 2 Lan Drive Westford, MA 01886

Title

1ST FLOOR PLAN

JDLA| 2014

ALL PLANS, SPECIFICATIONS AND IDEAS ARE THE PROPERTY OF JDLA|. RIGHTS OF USE ARE CONDITIONAL AND ARE GRANTED UNDER FULL COMPENSATION AND LIMITED TO A ONE-TIME USE TO CONSTRUCT A SINGLE PROJECT ON THE SITE SO INDICATED. USE OF THE WORK AND ANY DERIVATIVE WORK COVERED UNDER THIS COPYRIGHT FOR OTHER PROJECTS IS PROHIBITED. THE USE OR REPRODUCTION OF THESE PLANS FOR ANY OTHER CONSTRUCTION OR PERMIT APPLICATION IS STRICTLY PROHIBITED WITHOUT PRIOR WRITTEN PERMISSION OF JDLA|.

Mark	Date
	06 NOV 0214

Revisions

Date	2 JUNE 2014
Scale	1"=20'
Job No.	2404
Sheet No.	A6

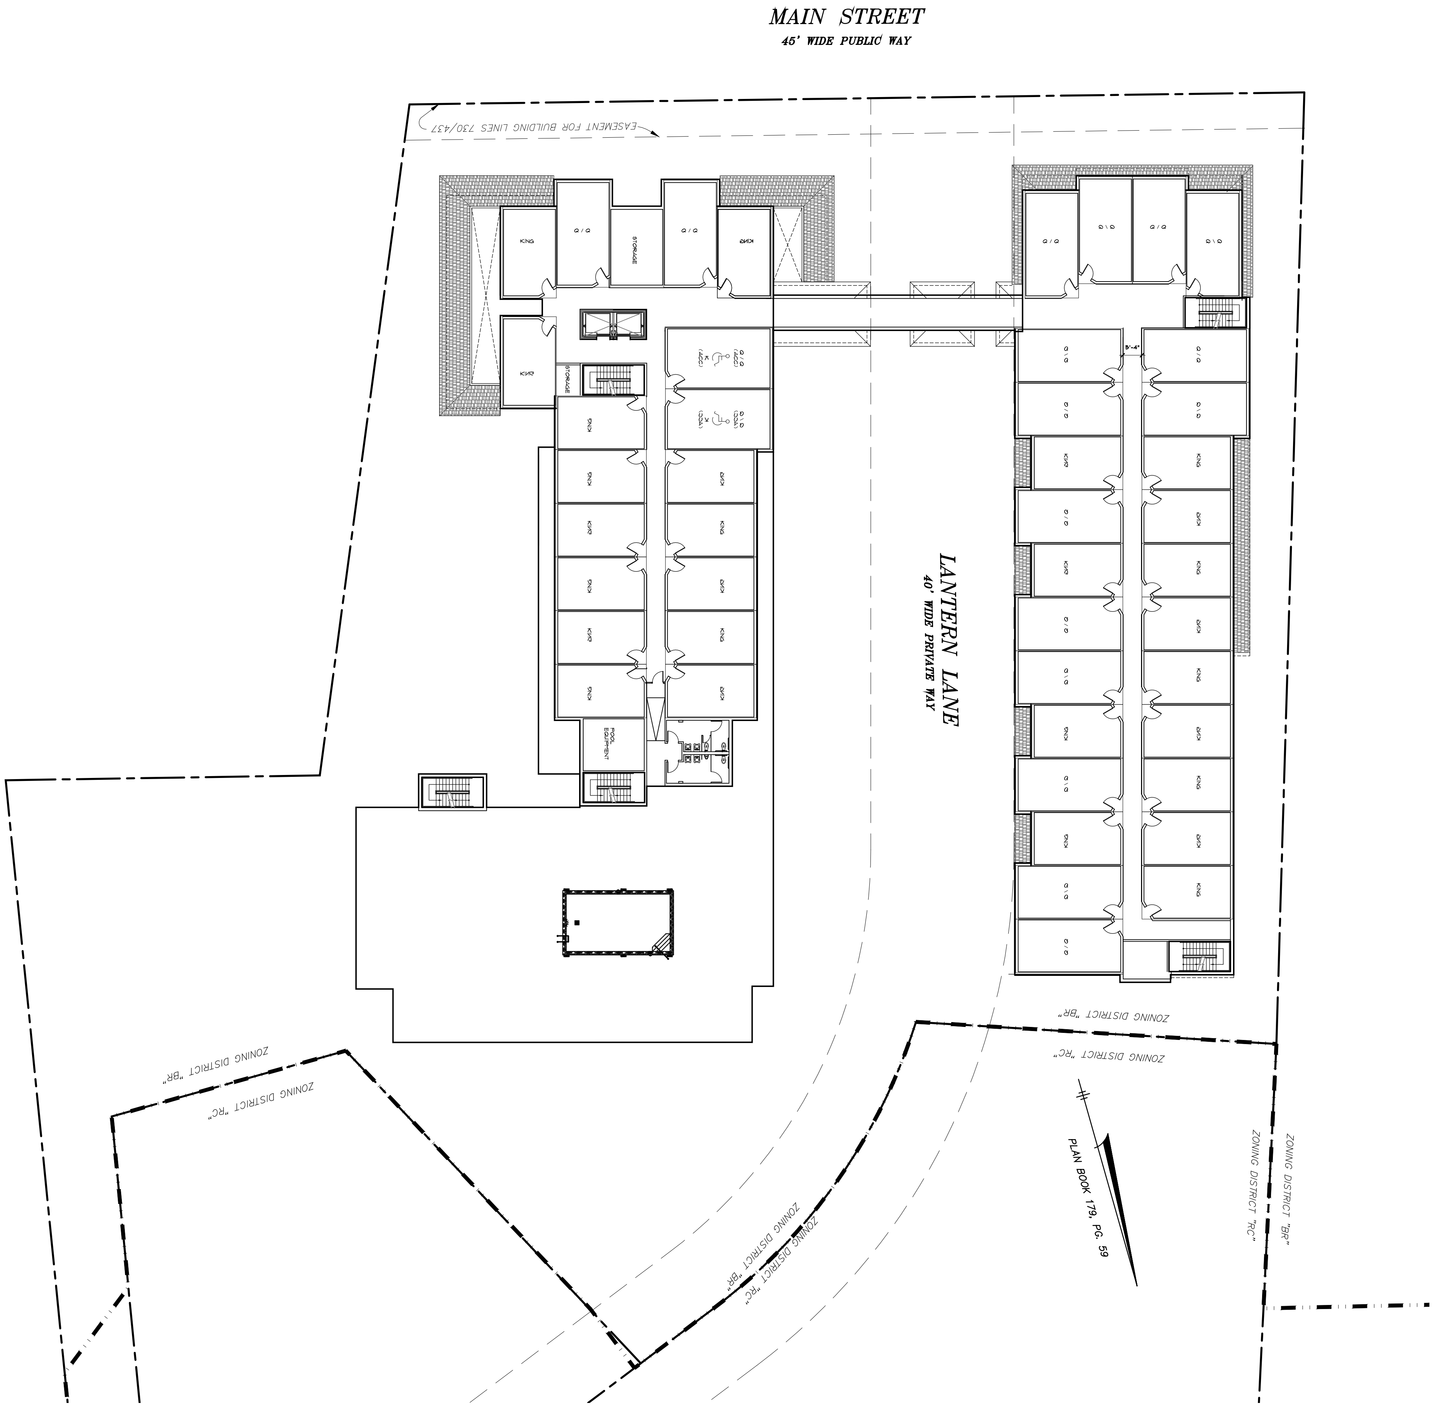

ALL PLANS, DESIGNS, DRAWINGS AND SPECIFICATIONS ARE THE PROPERTY AND COPYRIGHT OF JDLA. THEY ARE LOANED CONDITIONALLY AND ARE GRANTED FOR REVIEW AND APPROVAL PURPOSES ONLY. THEY ARE NOT TO BE REPRODUCED, CHANGED OR COPIED IN ANY FORM OR MANNER WHATSOEVER, NOR ARE THEY TO BE ASSIGNED TO ANY THIRD PARTY, WITHOUT FIRST OBTAINING THE EXPRESS WRITTEN PERMISSION OF JDLA. ANY USE OF THESE PLANS FOR ANY OTHER PROJECT IS PROHIBITED. REPRODUCTION OF THESE PLANS FOR ANY OTHER PURPOSE OR PROJECT OTHER THAN THE ORIGINALLY INTENDED APPLICATION IS STRICTLY PROHIBITED WITHOUT THE EXPRESS WRITTEN PERMISSION OF JDLA.

JDLA| 2014

prepared for: Falmouth Hospitality, LLC

location: 2 Lan Drive Westford, MA 01886

title

2ND FLOOR PLAN

Springhill Suites by Marriott

556 Main Street Falmouth, MA

JD LaGrasse & Associates, Inc.
Architects - Engineers - Interiors - Land Planning
One Elm Square, Andover, MA 01810
T. 978-470-3675 F. 978-470-3670
www.lagrassearchitects.com ~ E-mail: JDLA@AOL.COM

Revisions	
Mark	Date
01	08 NOV. 2014

Date 2 JUNE 2014
Scale 1"=20'
Job No. 2404
Sheet No. A7

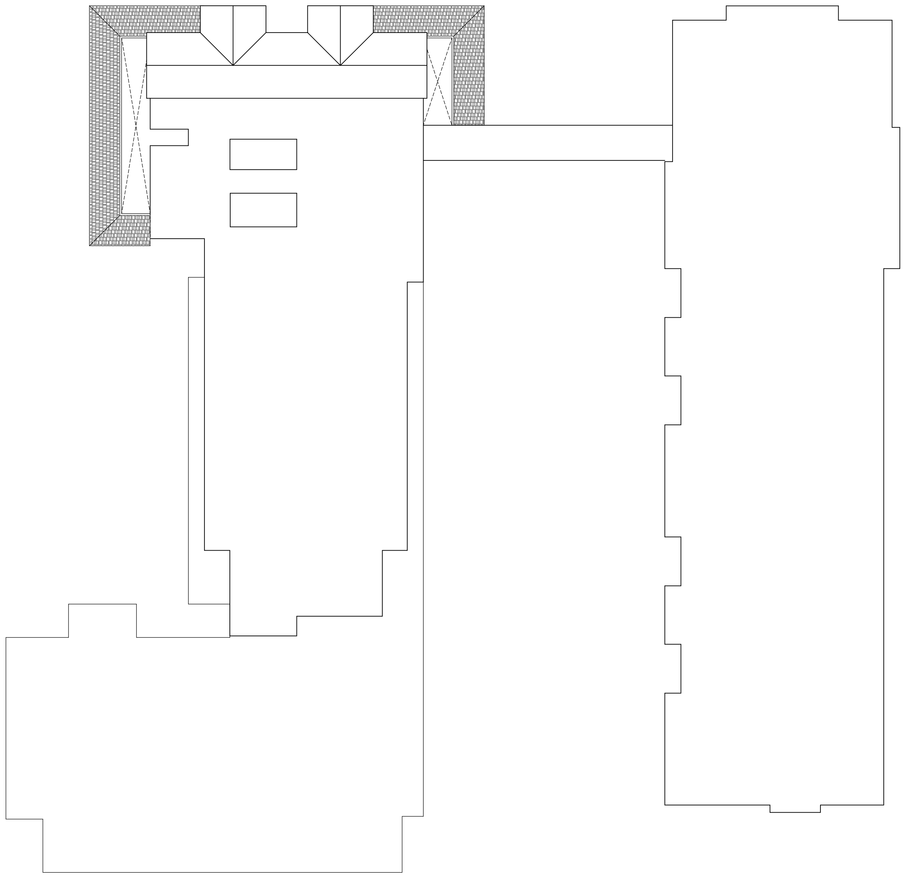

A8

Sheet No.

2404

Job No.

1"=20'

Scale

2 JUNE 2014

Date

Revisions

Mark	Date
	08 NOV 2014

JDLA| 2014

ALL PLANS, DESIGNS, ARRANGEMENTS AND DETAILS ARE THE PROPERTY OF JD LaGRASSE & ASSOCIATES, INC. AND ARE GRANTED CONDITIONAL USE GRANTED BY CONTRACT ONLY AND ARE LIMITED TO A ONE-TIME USE TO ACCOMPLISH THE WORK CONTRACTED ON THE SITE SPECIFICALLY DESIGNATED. WORK COVERED BY THESE PLANS CANNOT BE REPRODUCED FOR OTHER PROJECTS PERMITTED. THESE PLANS FOR ANY OTHER PURPOSE OR ANY OTHER APPLICATION IS STRICTLY PROHIBITED WITHOUT THE WRITTEN PERMISSION OF JDLA.

prepared for: Falmouth Hospitality, LLC

location: 2 Lan Drive Westford, MA 01886

title

ROOF PLAN

Springhill Suites
by
Marriott

556 Main Street Falmouth, MA

JD LaGrasse
& Associates, Inc.
Architects - Engineers - Interiors - Land Planning
One Elm Square, Andover, MA 01810
T. 978-470-3675 F. 978-470-3670
www.lagrasseorchitects.com ~ E-mail: JDLA@AOL.COM