240' LONG
35' HIGH
80 YARDS

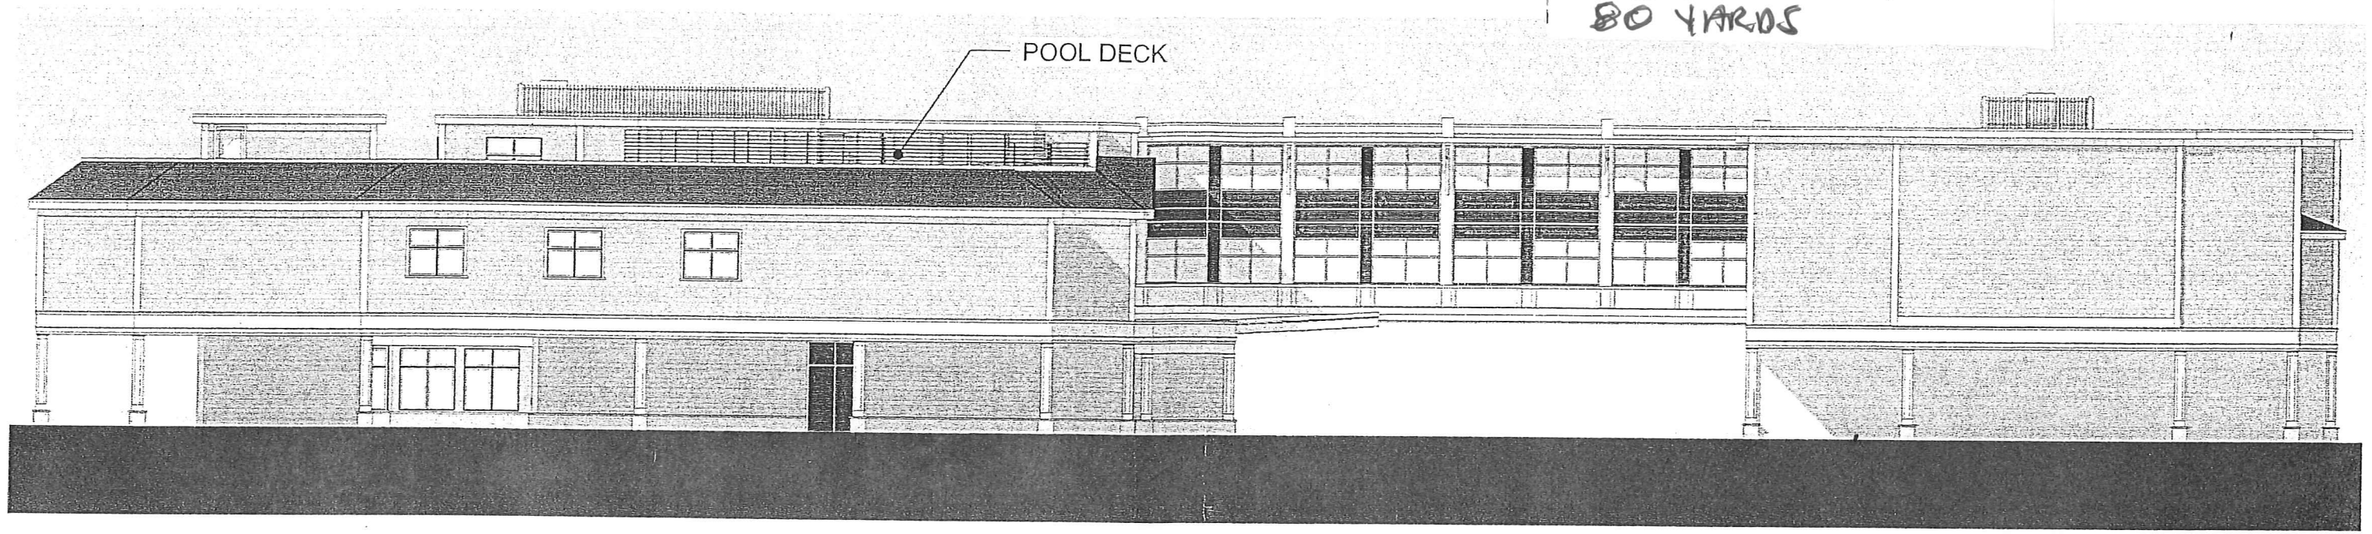

1 North (Rear) Elevation
1/16" = 1'-0"

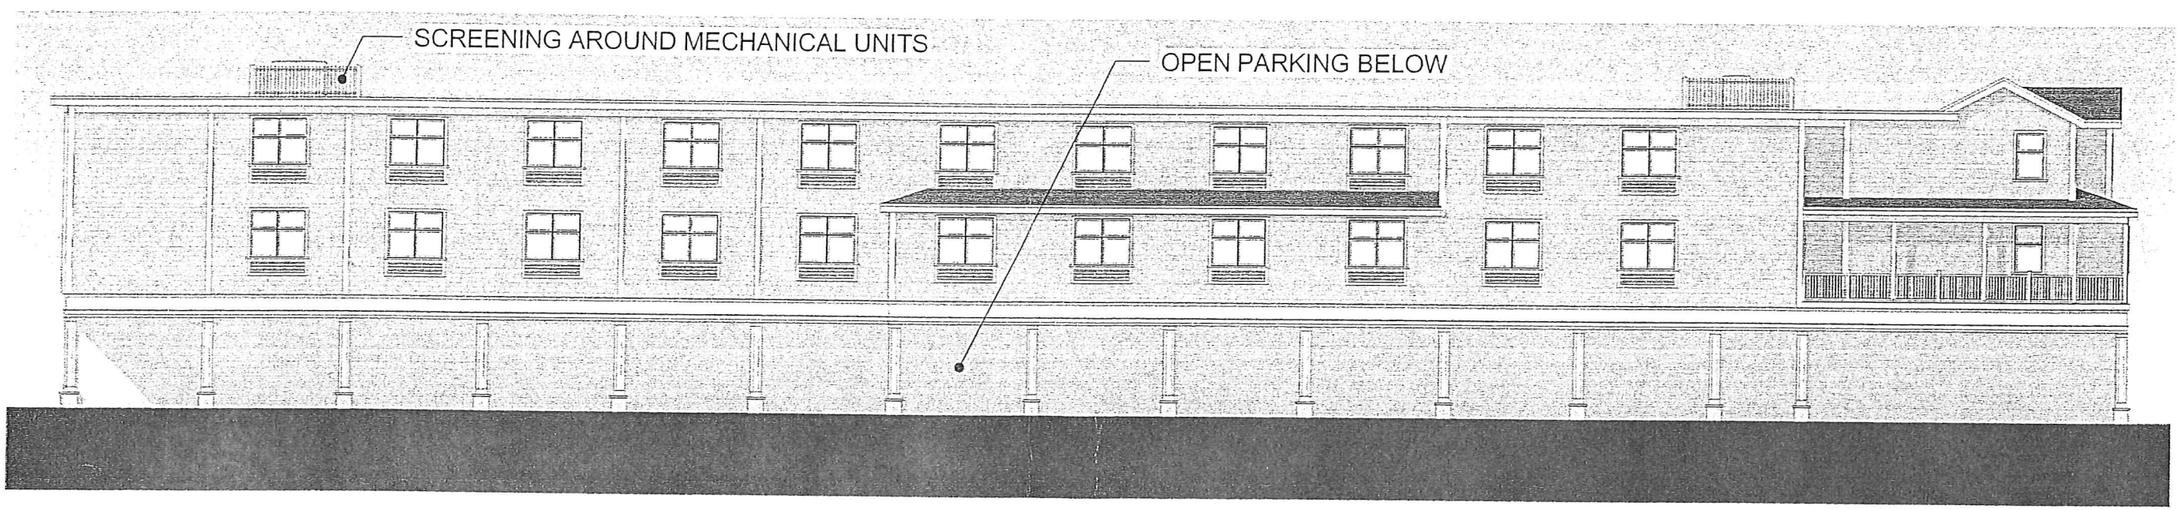

2 West (Left Side) Elevation
1/16" = 1'-0"

JD LaGrasse & Associates, Inc.
Architects, Engineers & Land Planners
One Elm Square
Andover, MA 01810
T 978.470.3675
F 978.470.3670
1420 Celebration Blvd.
Celebration, FL 34747
www.lagrassearchitects.com

Falmouth Hospitality, LLC

Springhill Suites by Marriott

No.	Description	Date

North and West Elevation

Project number	2404	A6
Date	1 MARCH 2015	
Drawn by	DJM	
Checked by	JH	Scale 1/16" = 1'-0"