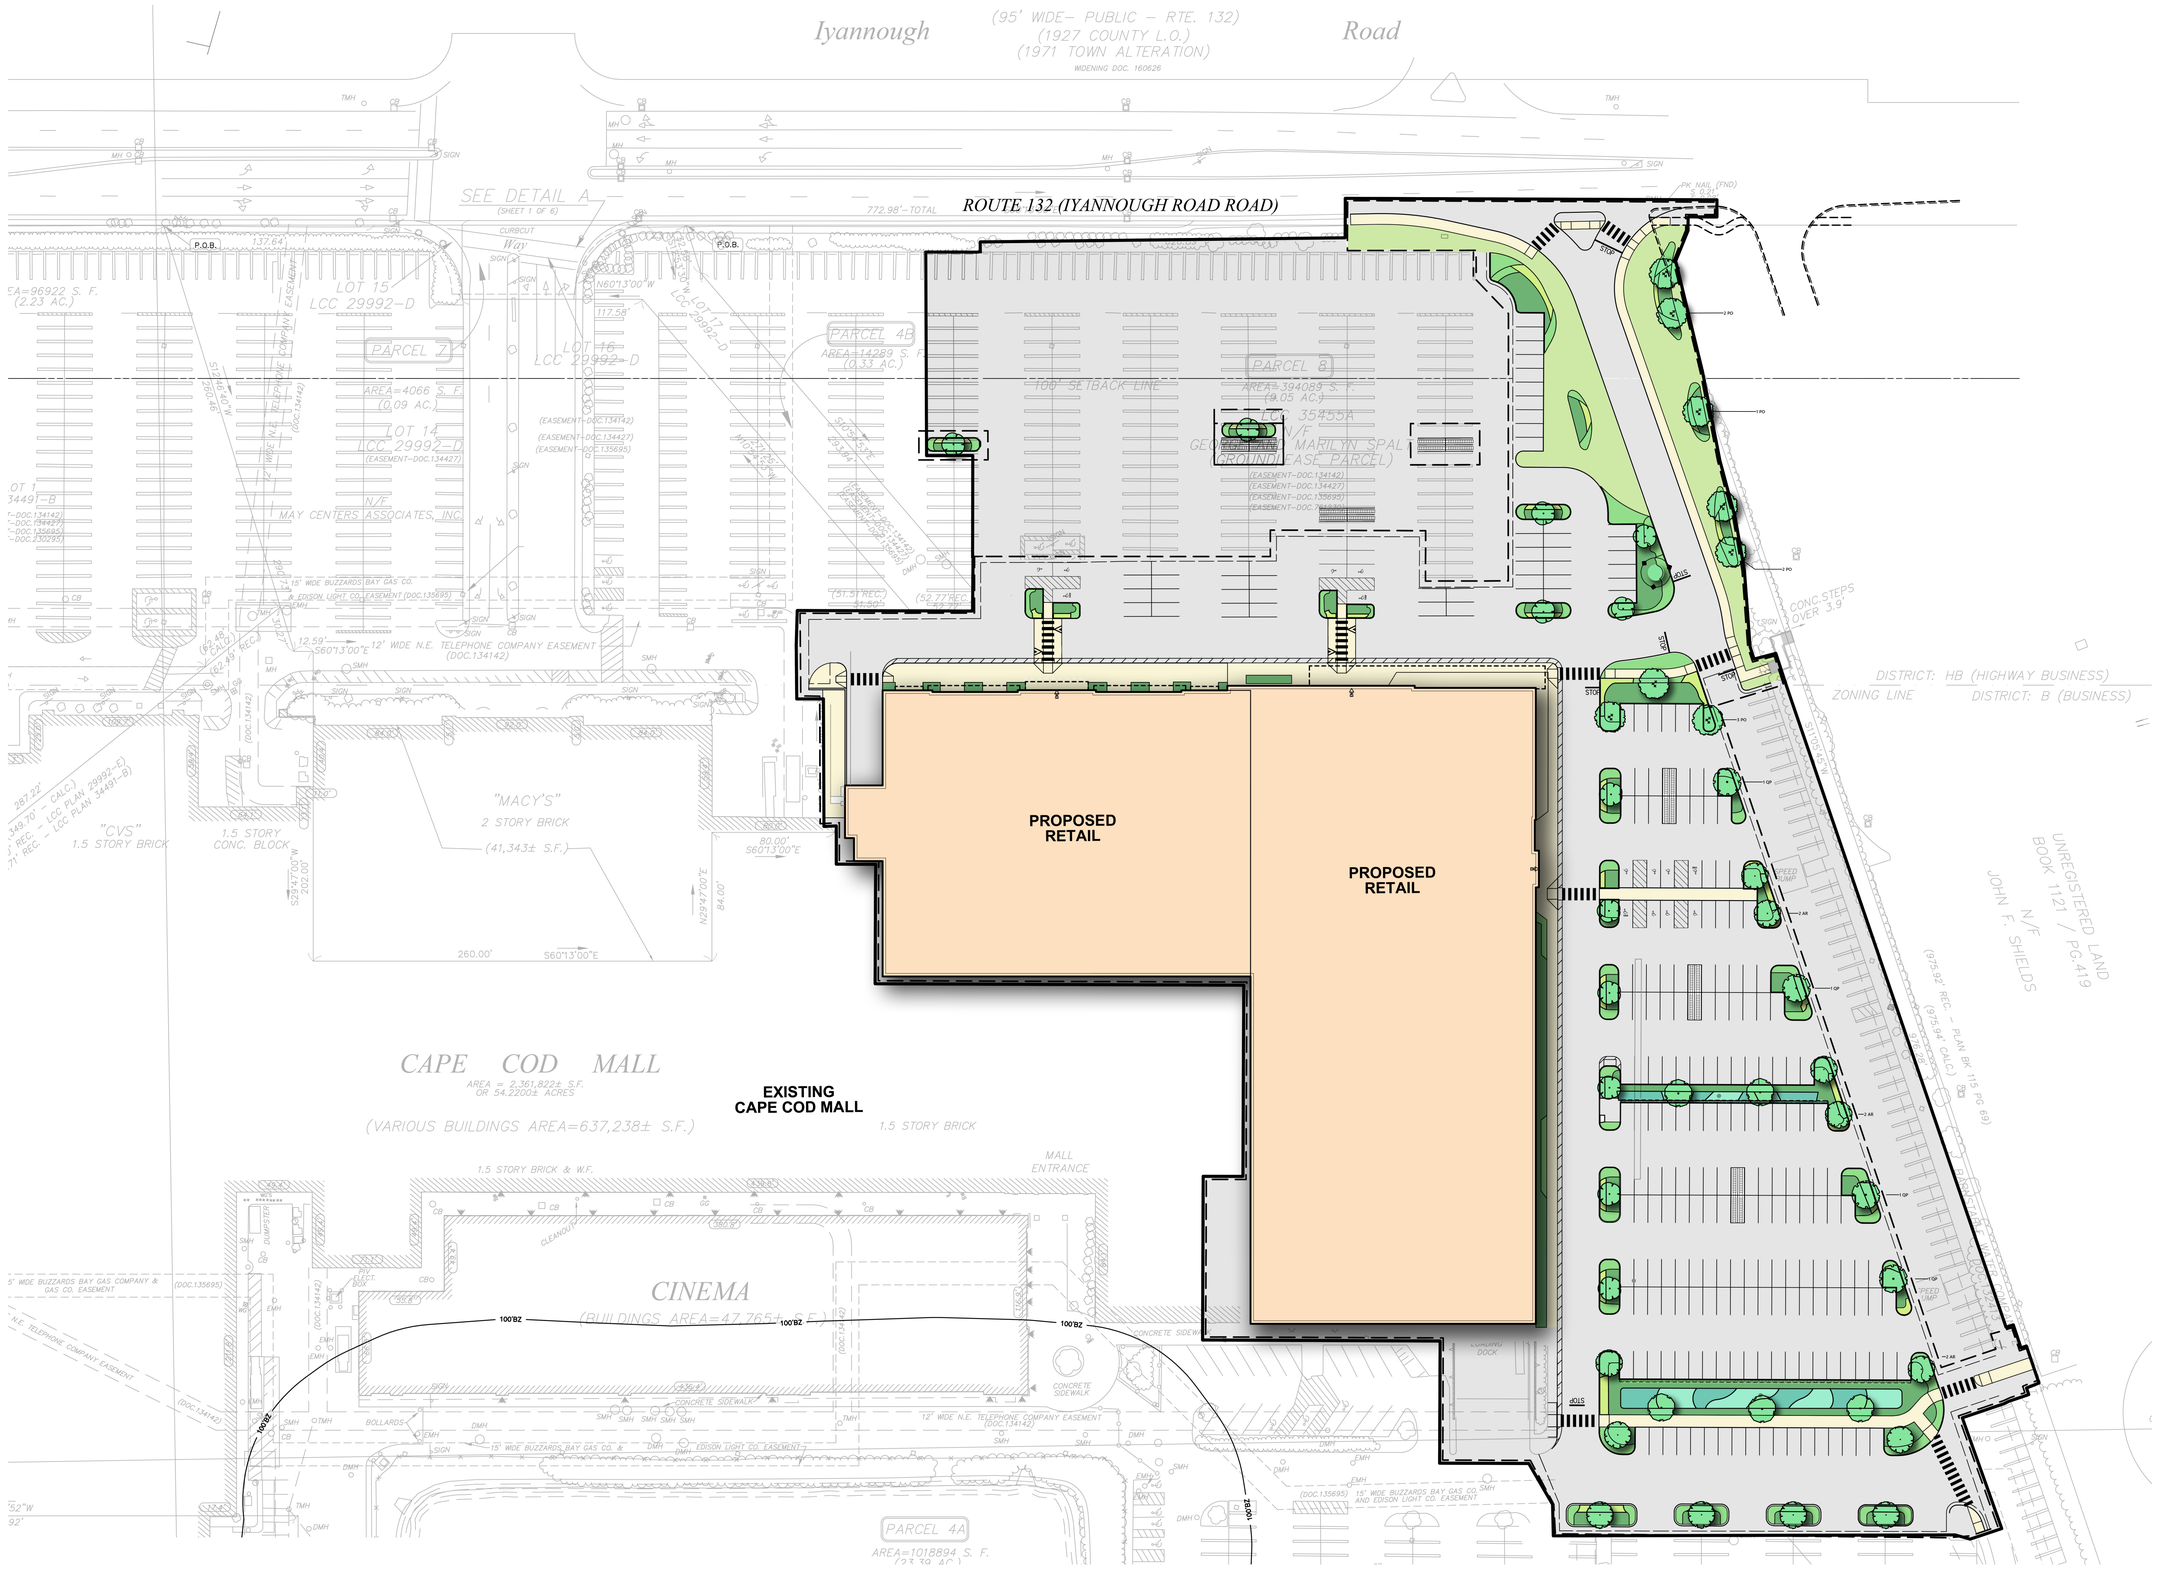

Illustrative Site Plan

Cape Cod Mall Sears Redevelopment
Barnstable (Hyannis), Massachusetts

DATE: March 28, 2018
REV: July 9, 2018